ADJOINS SHEET 15

ADJOINS SHEET 10

WINCHESTER AVE.

THIRTY-SECOND AVE.

YARMOUTH AVE.

THIRTY-THIRD AVE.

COLGATE AVE.

THIRTY-FOURTH AVE.

THIRTY-FIFTH AVE.

THIRTY-SIXTH AVE.

LONGPORT-MARGATE CITY LINE

VENTNOR BOULEVARD

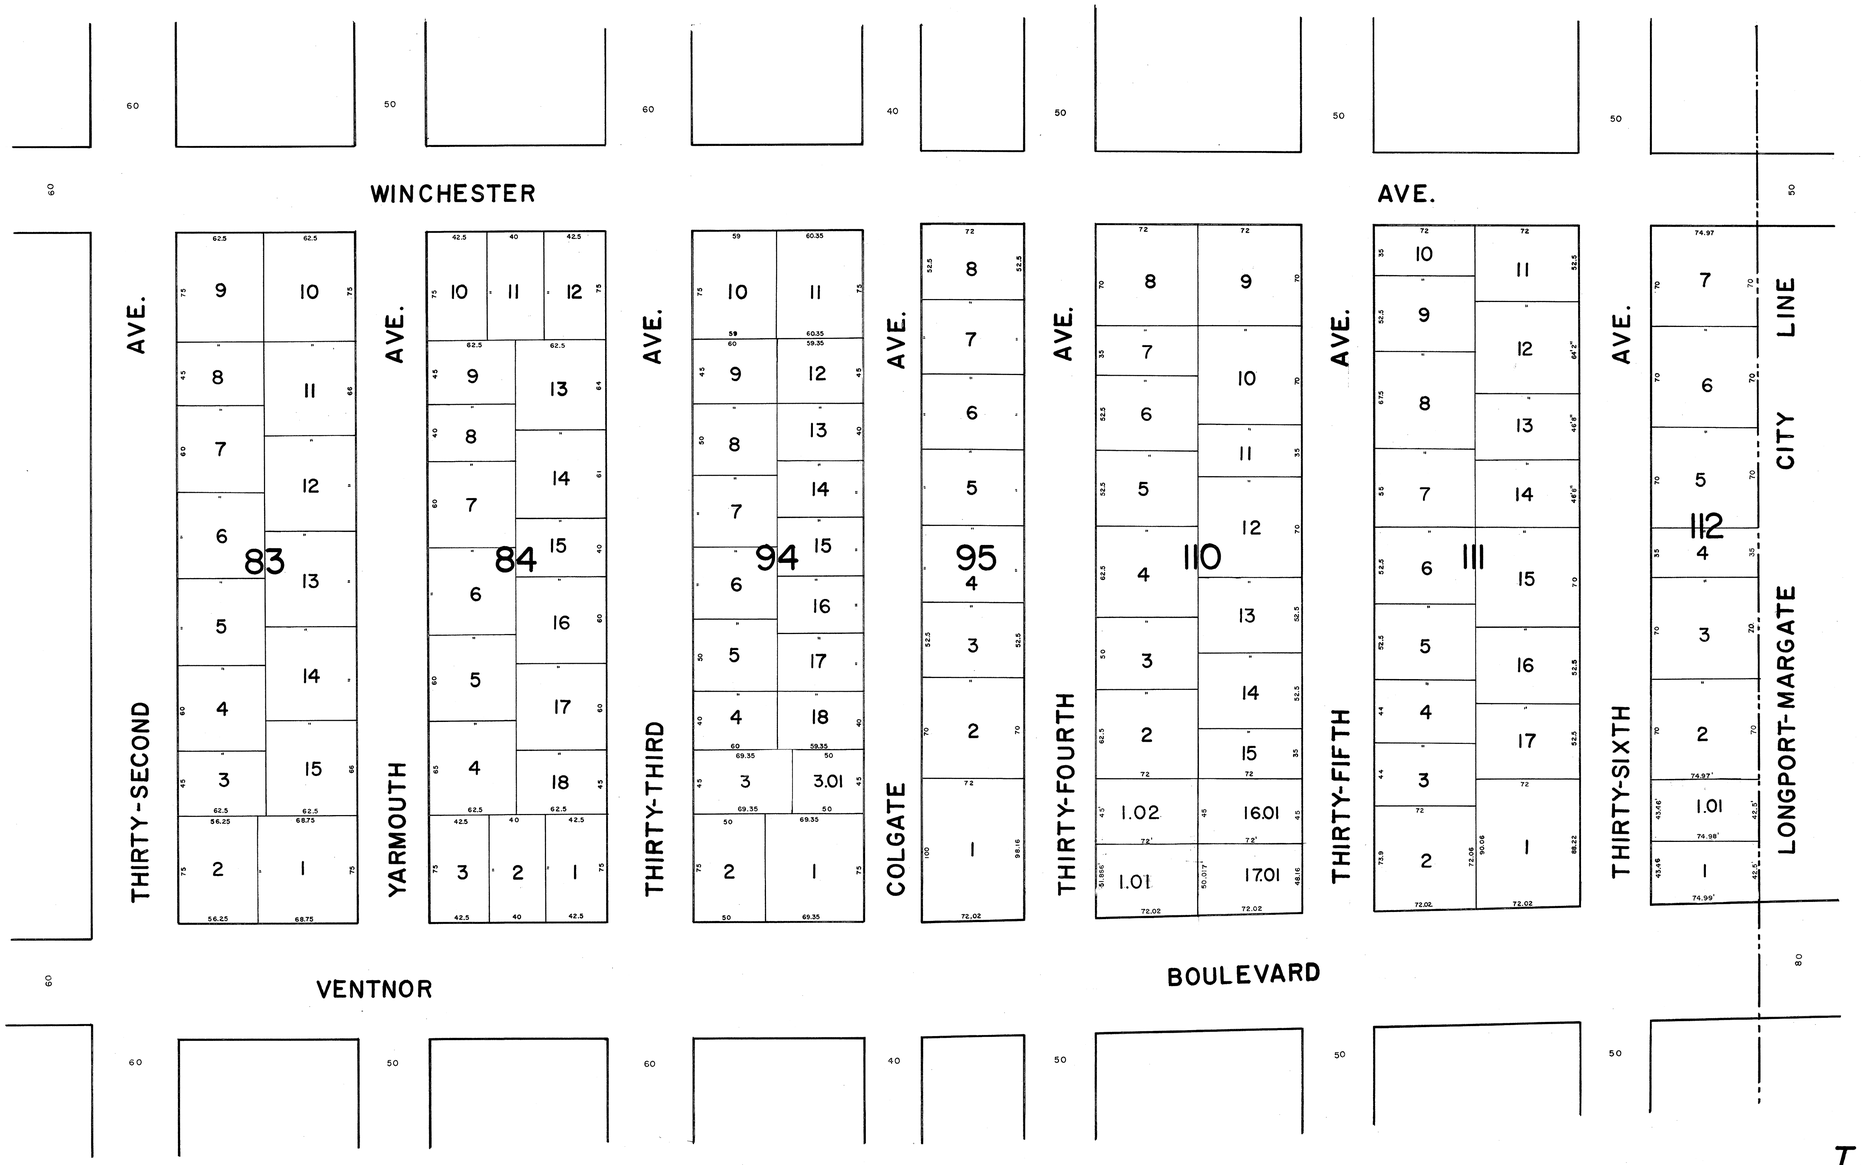

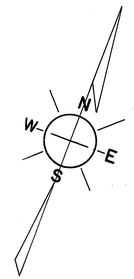

DATE	REVISION	BY
12-1-92	GENERAL - PER N.J. DEPT. OF TREASURY	CBA
10-17-90	BLOCK 110, LOT 1.01 MIN. SUBD.	DECO

ADJOINS SHEET 13

NEW JERSEY DEPARTMENT OF THE TREASURY
DIVISION OF TAXATION
PUBLIC UTILITY TAX BUREAU

APPROVED AS A TAX MAP PURSUANT TO THE PROVISIONS OF CHAPTER 175, LAWS OF 1913, ETC. FOR THE DIRECTOR, DIVISION OF TAXATION.

BY J. H. Treese P.E.&L.S.
LIC. #5009 STATE SUPERVISOR

DATE DEC 8 1970 SERIAL No. 498

TAX MAP
OF THE
BOROUGH OF LONGPORT
ATLANTIC COUNTY, N.J.

SCALE: 1" = 50' 1970
REV. JAN. 1984

J. THOMAS WOOD, JR., P.E. & L.S. NO. 8139
GEORGE E. SCHILLING, L.S. NO. 16198
421 GUARANTEE TRUST BLDG.
ATLANTIC CITY, N.J.